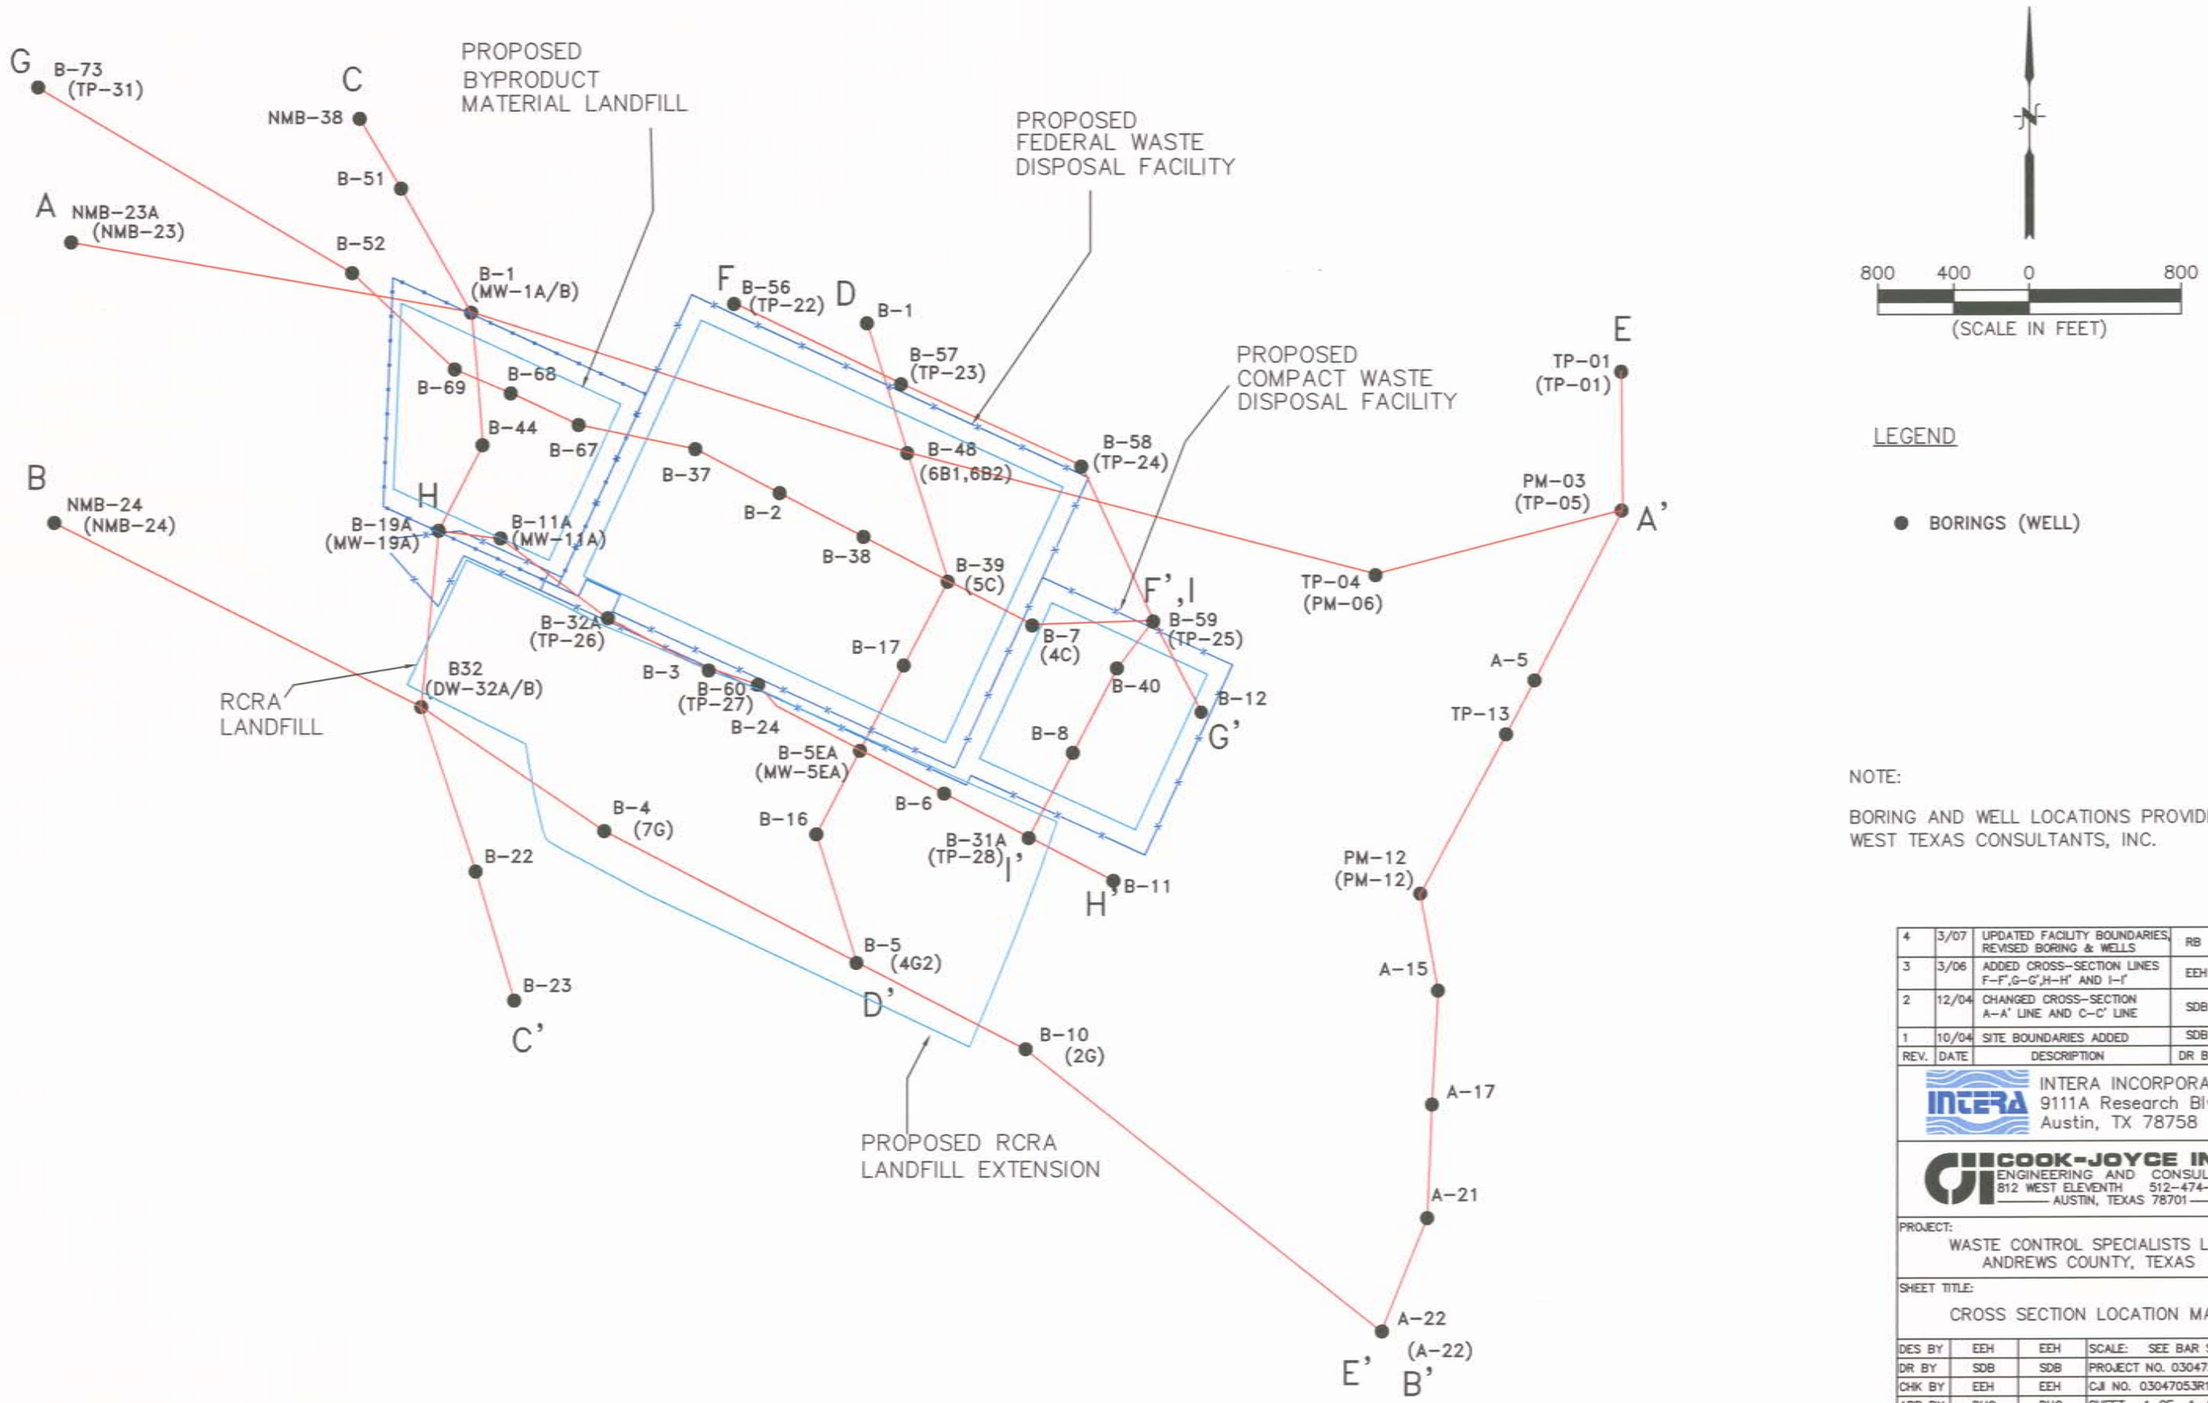

NOTE:

BORING AND WELL LOCATIONS PROVIDED BY WEST TEXAS CONSULTANTS, INC.

REV.	DATE	DESCRIPTION	DR BY	APP BY
4	3/07	UPDATED FACILITY BOUNDARIES, REVISED BORING & WELLS	RB	GEG
3	3/06	ADDED CROSS-SECTION LINES F-F',G-G',H-H' AND I-I'	EEH	DHG
2	12/04	CHANGED CROSS-SECTION A-A' LINE AND C-C' LINE	SDB	DHG
1	10/04	SITE BOUNDARIES ADDED	SDB	DHG

INTERA INCORPORATED
9111A Research Blvd.
Austin, TX 78758

COOK-JOYCE INC.
ENGINEERING AND CONSULTING
812 WEST ELEVENTH 512-474-9097
AUSTIN, TEXAS 78701

PROJECT:
WASTE CONTROL SPECIALISTS LLC
ANDREWS COUNTY, TEXAS

SHEET TITLE:
CROSS SECTION LOCATION MAP

DES BY	EEH	EEH	SCALE: SEE BAR SCALE
DR BY	SDB	SDB	PROJECT NO. 03047.05
CHK BY	EEH	EEH	CJI NO. 03047053R12a
APP BY	DHG	DHG	SHEET 1 OF 1 SHEETS
DATE ISSUED: 02-20-2007			FIGURE NO. 5-3
FILE: WCS_Fig5-3.dwg			